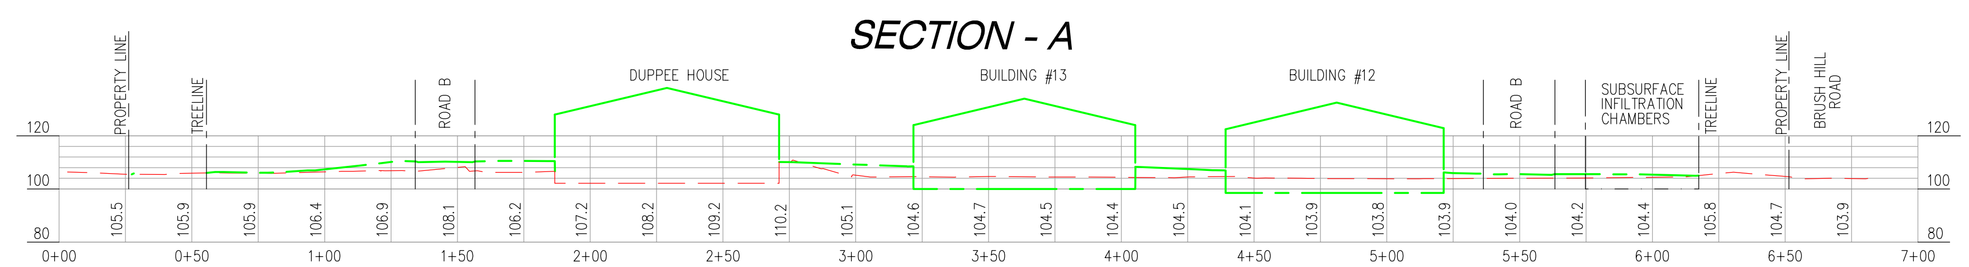

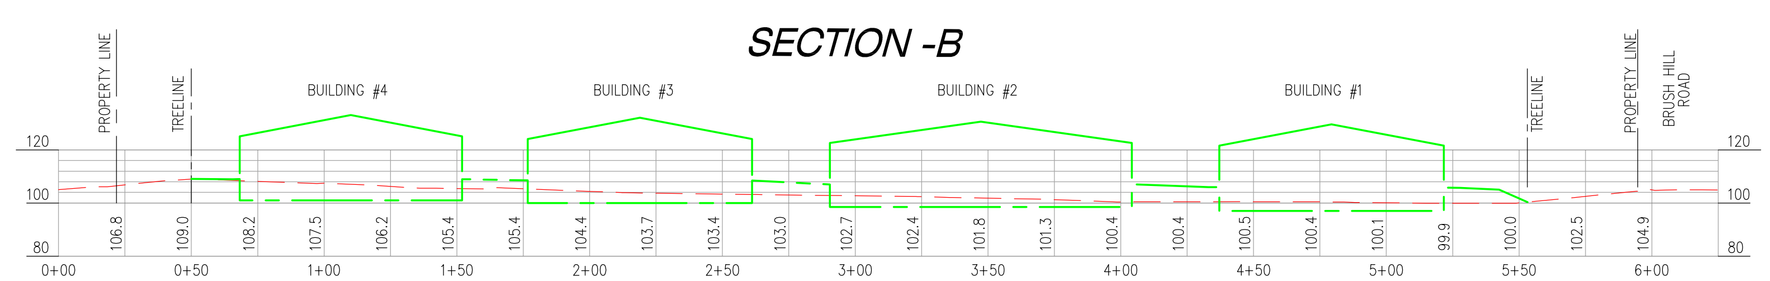

PROFILE
1" = 40'H; 1"=40'V

SCALE: 1" = 40'
0 20 40 80 160

© MCKENZIE ENGINEERING GROUP, INC.

FILE LOCATION: M:\MEG\2014 Projects\214-122\DWGS\214-122Prop.DWG

REV	DATE	DESCRIPTION	BY	APP
-	-	-	-	-

PREPARED BY:

McKenzie Engineering Group, Inc.
PROFESSIONAL CIVIL ENGINEERING AND LAND SURVEYING
150 LONGWATER DRIVE
SUITE 101
NORWELL, MA. 02061
PHONE: (781) 792-0333
FACSIMILE: (781) 792-0333

PLANNED UNIT TOWNHOUSE DEVELOPMENT

865 BRUSH HILL ROAD
(ASSESSOR'S MAP B 12, LOTS 8A, 8B & 2B)
MILTON, MASSACHUSETTS

PROFESSIONAL ENGINEER:

OWNER/APPLICANT:
Milton NRC, LLC
20 Mall Road
Suite 220
Burlington, MA 01803

PERMIT PLAN SET

DRAWN BY:	JS
DESIGNED BY:	DWK
CHECKED BY:	DWK
APPROVED BY:	BCM
DATE:	MAY 13, 2015
SCALE:	1"=40'
PROJECT NO.:	214-122

DWG. TITLE:

Overall Site Cross Setions

DWG. No:

6a