© MCKENZIE ENGINEERING GROUP, INC.

FILE LOCATION: M:\MEG\2014 Projects\214-122\DWGS\214-122Prop.DWG

PLANNED UNIT TOWNHOUSE DEVELOPMENT

865 BRUSH HILL ROAD

(ASSESSOR'S MAP B 12, LOTS 8A, 8B & 2B)

MILTON, MASSACHUSETTS

PREPARED BY:

McKenzie Engineering Group, Inc.

PROFESSIONAL CIVIL ENGINEERING AND LAND SURVEYING

150 LONGWATER DRIVE
SUITE 101
NORWELL, MA 02061
PHONE: (781) 792-3900
FACSIMILE: (781) 792-4333

REV.	DATE	DESCRIPTION	BY	APP
1	6/30/15	REVIEW COMMENTS	DWK	BCM

PROFESSIONAL ENGINEER:

PERMIT PLAN SET

OWNER/APPLICANT:

Milton NRC, LLC
20 Mall Road
Suite 220
Burlington, MA 01803

DRAWN BY:	JS
DESIGNED BY:	DWK
CHECKED BY:	DWK
APPROVED BY:	BCM
DATE:	MAY 13, 2015
SCALE:	NTS
PROJECT NO.:	214-122
DWG. TITLE:	

Construction Detail Plan

DWG. No: **13**

TYPICAL SEDIMENT TRAP DETAIL

SCALE: N.T.S.

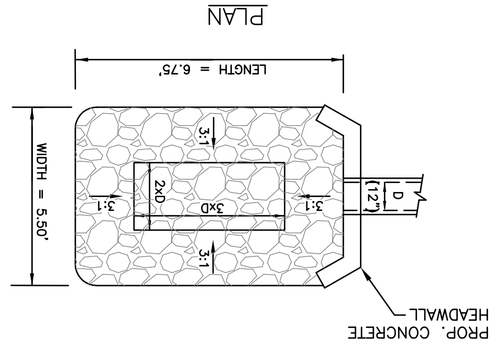

PAVER CROSSWALK SECTION

NOT TO SCALE

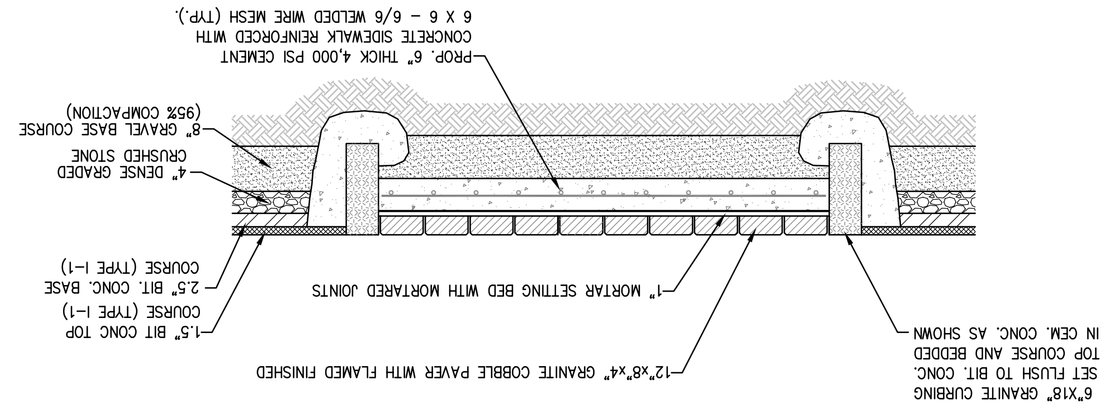

ROAD B CROSS SECTION – STA. 4+0 TO STA. 5+0
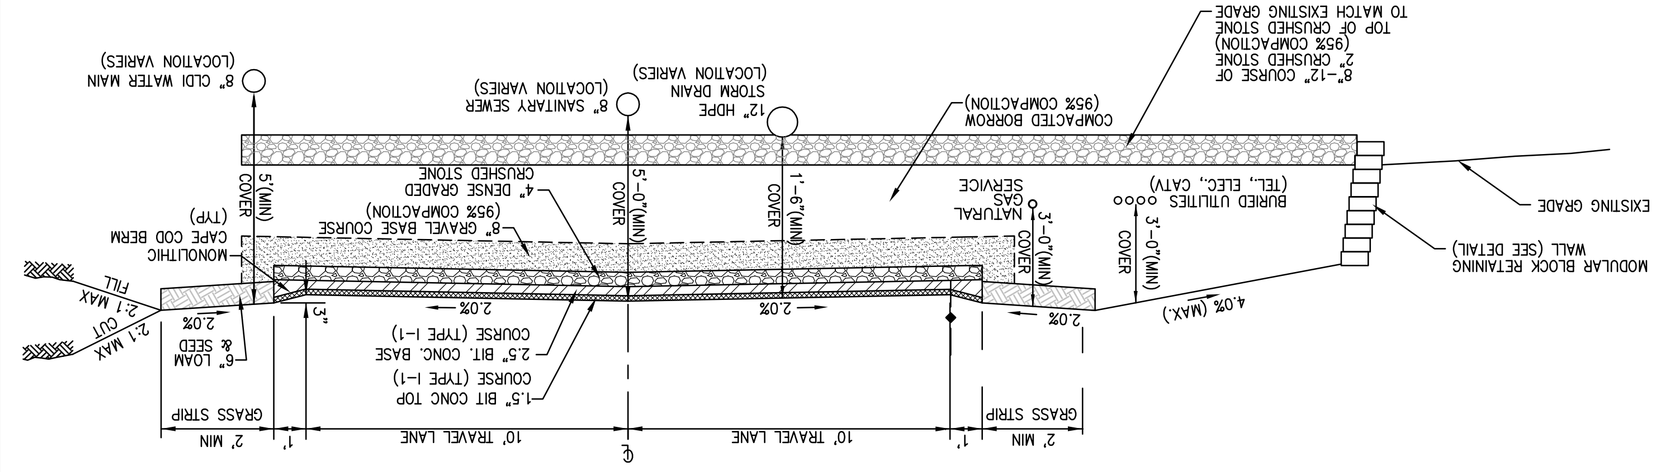
NOT TO SCALE